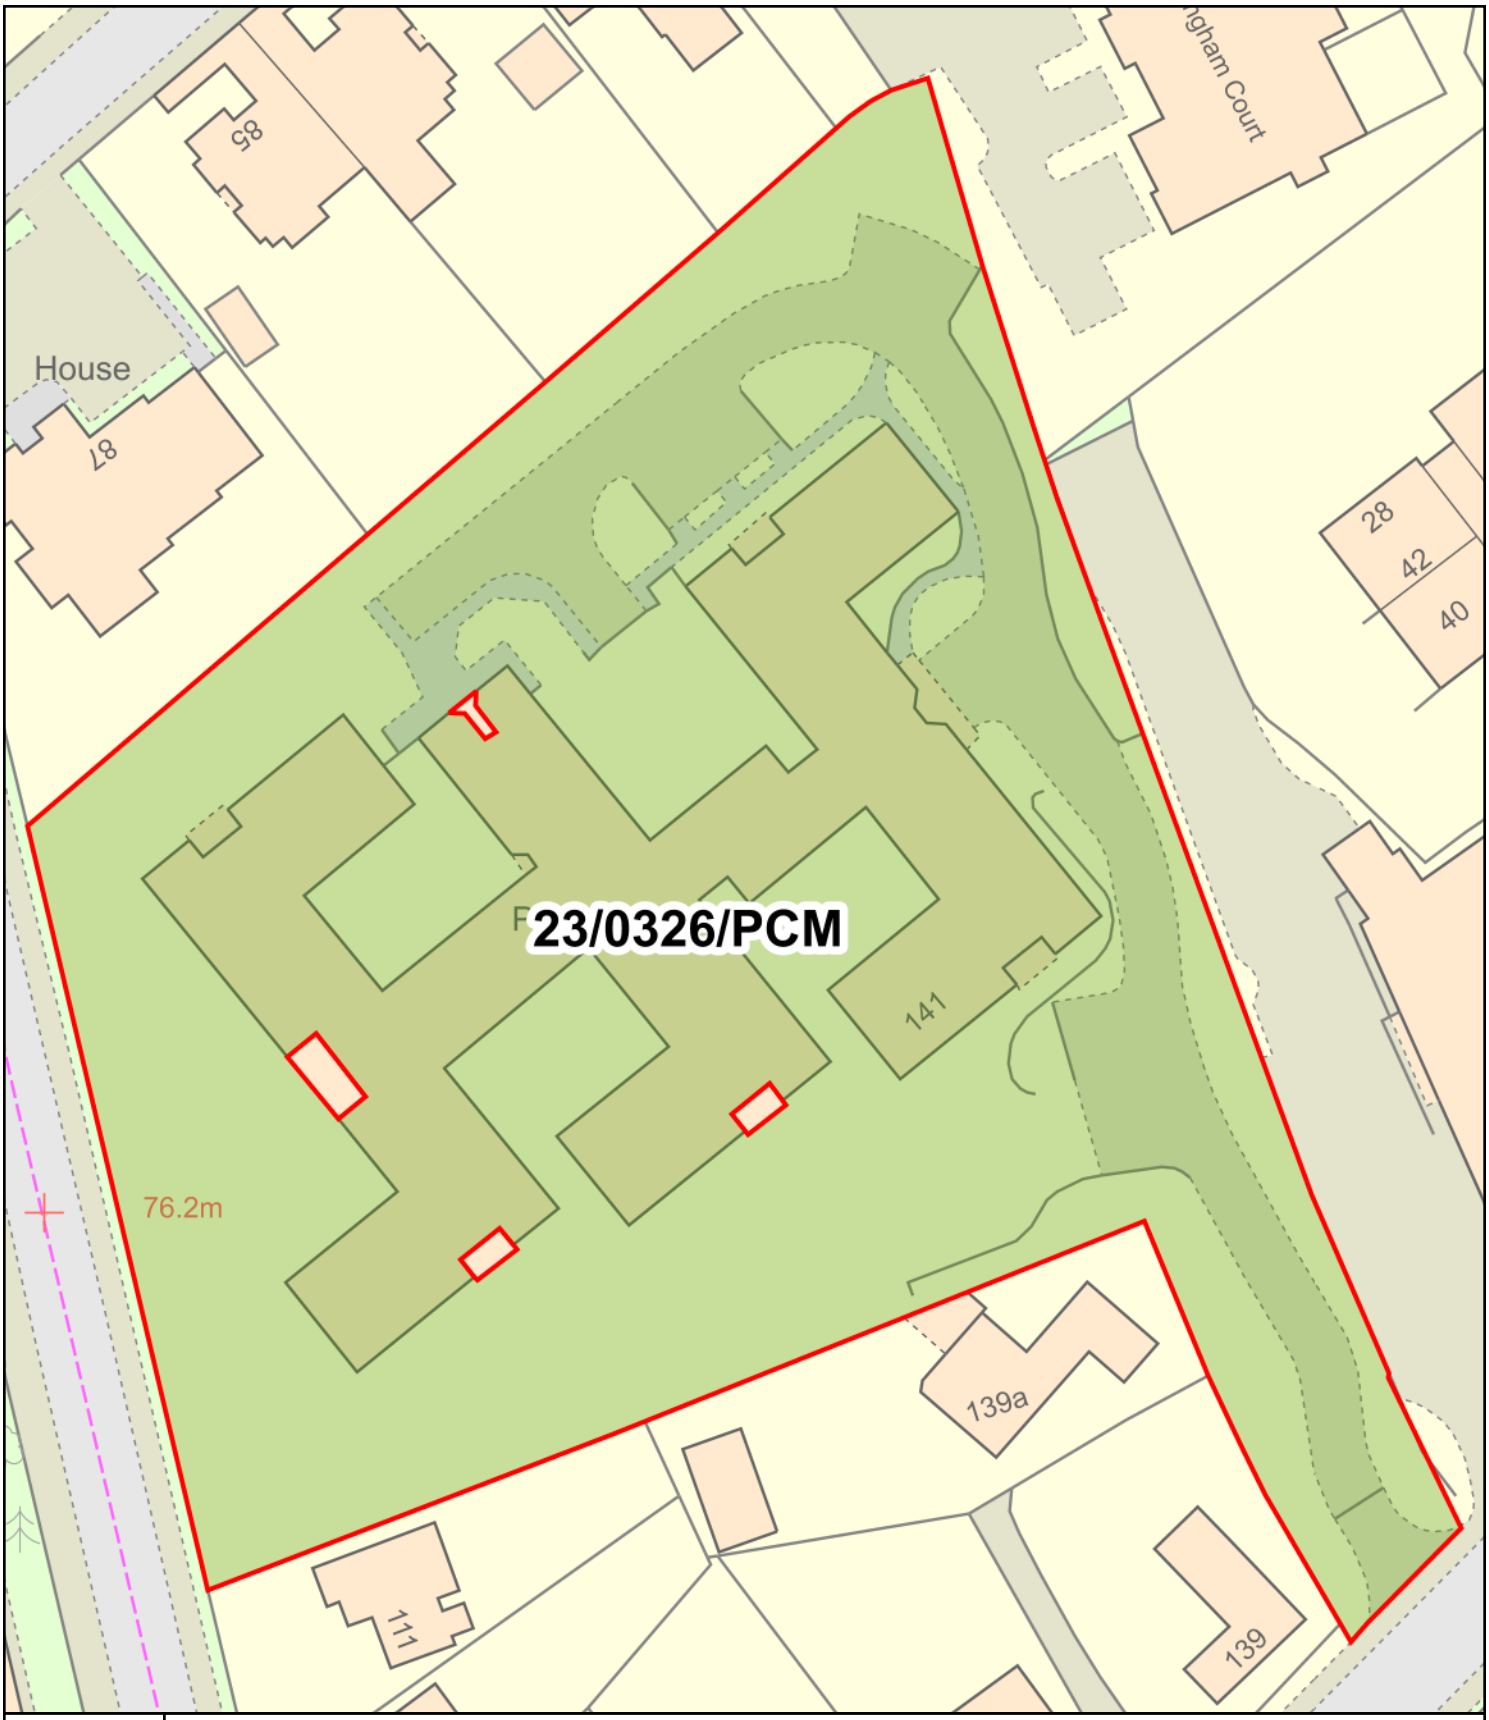

Title	23/0326/PCM
Application Number	23/0326/PCM
Address	141 Park Road Camberley
Proposal	Consultation application from Surrey County Council for the outline application for the erection of part 1, 2, 3 and 4 storey building for extra care accommodation comprising self-containeed apartments, staff and communal facilities and

© Crown copyright and database right. All rights reserved (100018679) 2023

0 5 10 15 20 25m

Scale @ A4	
Date	03/05/202

SURREY HEATH BOROUGH COUNCIL